
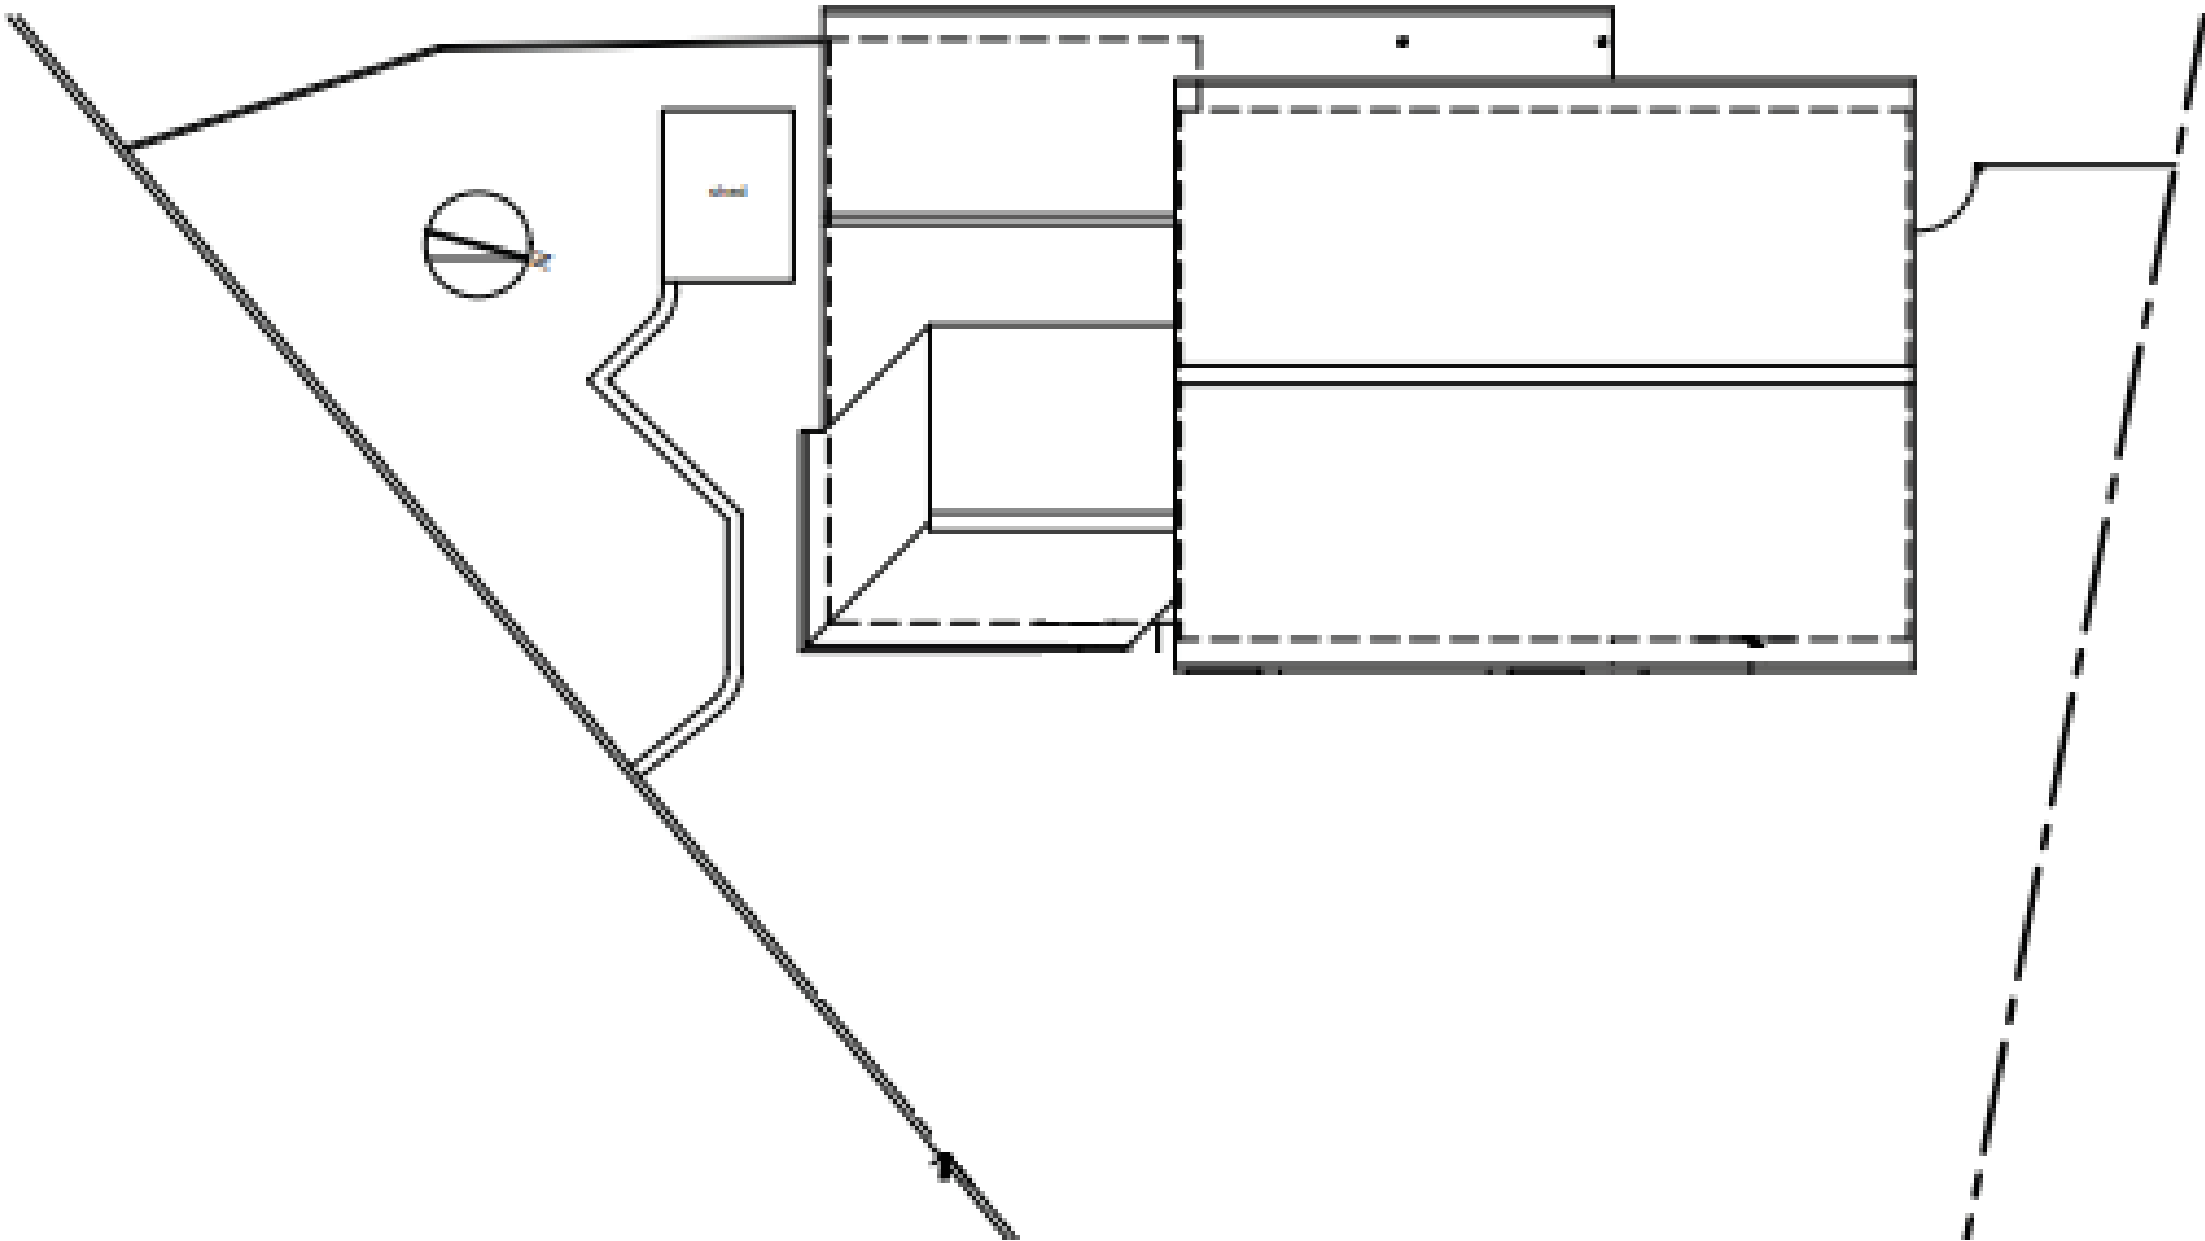


Front of property

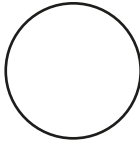

	42, Madeup Road
	Roof plan